FilmL.A., Inc.
6255 W Sunset Blvd, 12th Floor
Hollywood, CA 90028
t: (213)977-8600 - f: (213)977-8601
www.filmla.com

Summary Information

Permit No: F00157739-F **Type of Permit:** FILMING **Release Date:** 11/11/2019

Production Company	NBCUNIVERSAL MEDIA, LLC A FULLY OWNED SUBSIDIARY OF COMCAST CORPORATION
Insured Company Name	NBCUNIVERSAL MEDIA, LLC A FULLY OWNED SUBSIDIARY OF COMCAST CORPORATION
Contact Phone No. 1	(212) 664-4444
Contact Phone No. 2	
Fax	30 ROCKEFELLER PLAZA
Address	NEW YORK, New York 10005
Production Title	DIRTY JOHN SEASON 2 EP 204-205
Type of Production	TV Drama

Producer	Bill Johnson
Director	Maggie Kiley
1st AD	Bac DeLorme
Production Manager	Jesse Sternbaum
FilmL.A. Coordinator	Cody Penwell
Location Manager	Richard DiPatri
Primary Phone	Office - 818-733-3124
Secondary Phone	Mobile - 323-854-6934
Location Assistant	N/A N/A
Primary Phone	Mobile - N/A
Secondary Phone	

Fees

Posting 300	$345.00
Posting 900	$621.00
Posting Max	$1,656.00
Notification Charge	$519.00
LA CITY LANE AND STREET CLOSURE FEE	$312.00
FILMLA NON-REFUNDABLE FILM PERMIT RIDER FEE	$111.00
LA CITY FIRE SAFETY OFFICER	$756.00

Total Permit Fee $4,320.00

Number of Locations 2

NOT A PERMIT

FilmL.A., Inc.
6255 W Sunset Blvd, 12th Floor
Hollywood, CA 90028
t: (213)977-8600 - f: (213)977-8601
www.filmla.com

Summary Information — Location

Permit Number F00157739-F
Production Company NBCUNIVERSAL MEDIA, LLC A FULL...
Insured Company NBCUNIVERSAL MEDIA, LLC A FULL...
Production Title DIRTY JOHN SEASON 2 EP 204-205

Location Manager Richard DiPatri
Primary Phone Office - 818-733-3124
Secondary Phone Mobile - 323-854-6934

Location Address 19854 Dina Pl, San Fernando Valley, CA, 91311
Location Type Private Residence
Prep Dates 11/12/2019 - 11/12/2019 07:00 - 19:00 1 day
Film Dates 11/13/2019 - 11/15/2019 06:00 - 23:59 3 days
11/18/2019 - 11/18/2019 06:00 - 23:59 1 day
Strike Dates 11/19/2019 - 11/19/2019 07:00 - 19:00
Hold Dates 11/16/2019 - 11/17/2019 00:00 - 00:00
Open or Closed to the Public Closed

Generic Conditions
THE CONSUMPTION OF ALCOHOLIC BEVERAGES AND THE USE OF DRUGS, INCLUDING MARIJUANA, ON LOCATION BY ANY CAST, CREW, OR INVITED GUESTS IS STRICTLY PROHIBITED.
*Certain service and personnel fees required by jurisdictional agencies are not collected by FilmL.A. Any such fees must be paid directly to the appropriate agency, and a separate invoice will be provided to the permittee.
*LA CITY AND/OR LA COUNTY FIRE CHECKLIST ATTACHED TO FINAL PERMIT. THE PERMITTEE IS RESPONSIBLE FOR COMPLETING CHECKLIST PRIOR TO FILMING ACTIVITY AT THIS LOCATION. NON COMPLIANCE MAY RESULT IN ASSIGNMENT OF A FIRE OFFICER.
All closures impacting sidewalks must be implemented per WATCH manual, CA MUTCD TA-28 & TA-29
Community Survey Obtained
Equipment staging and vehicles may park on one side of the street only.
Must Maintain 5' Clearance on Sidewalks/Walkways
Must maintain local/emergency access
No cast or crew parking on area streets
No interference with merchant activity.
Number of uniformed officers listed on the permit is a minimum requirement. Permittee remains responsible for deploying a sufficient number of uniformed officers to provide traffic and crowd control to ensure the safety of the film crew and the public.
Traffic control must be done in accordance w/MUTCD
Traffic Officers Required

Please see attached documents
U29330.pdf
Devonshire St btwn Oakdale going east 600 ft NS curb+bike - Dirty John NOV 18TH.pdf
Devonshire St btwn Oakdale going east 600 ft NS curb+bike - Dirty John 13 TO 15.pdf

Equipment on Location

Type	Quantity
5 or 10 ton trucks	4
Cast/Crew vehicles	110
Condors	1
Cube Trucks	2
Generator	1
Honey Wagons	1
Motor Homes	1
Picture	5

Personnel on Location

Type	Quantity
Cast	5
Crew	65
Extras	10
Off-Duty/Retired LAPD Officer(s)	2
Spot Check	1

NOT A PERMIT

FilmL.A., Inc.
6255 W Sunset Blvd, 12th Floor
Hollywood, CA 90028
t: (213)977-8600 - f: (213)977-8601
www.filmla.com

Summary Information — Location

Permit Number F00157739-F
Production Company NBCUNIVERSAL MEDIA, LLC A FULL...
Insured Company NBCUNIVERSAL MEDIA, LLC A FULL...
Production Title DIRTY JOHN SEASON 2 EP 204-205

Location Manager Richard DiPatri
Primary Phone Office - 818-733-3124
Secondary Phone Mobile - 323-854-6934

vehicles	
Portable restrooms	2
Semi Trucks	2
Stakebed Trucks	3
Trailers	2
Vans	4

Filming Activities Atmospheric smoke effects (water based); Drive ups & away; Equipment on property; Equipment on sidewalk, in curb lane & across street; Interior and exterior dialogue; Intermittent pedestrian control; Intermittent traffic control - 2 minutes standard; Wetdown; Talent Smoking ; FOR NOTIFICATIONS: SUZANNE SHUGARMAN 323-646-9331; fire bar in backyard fire pit on 11/1 ONLY; No Weekend Prep ; Lightweight LED Lights attached to Poles of Existing LED Street Lights;

Special Effects: F/X Permit # U29330

Type	No. Times Per Day	No. Takes Per Take
Fire Bars	15 - 20	15 - 20

Description of F/X Scene: SIMULATE A PILE (3'W X 5'L X 18"H) PILE OF CLOTHES ON FIRE IN CLEARED SECTION OF BACKYARD. I HAVE A STEEL TUBE MOUND BUILT WITH TWO FIRE BARS INSIDE TO SIMULATE THE FIRE. THE CLOTHES MOUND IS COTTON CLOTHES TREATED WITH C-199 AND PIECES OF FIRE CLOTH. NO CLOTHES WILL ACTUALLY BE ON FIRE.

- (1) 10-GALLON PROPANE TANK.

*SPOT CHECK FOR FX

Jurisdiction **Political:** Los Angeles City - Council District 12 **Police:** Los Angeles Police **Fire:** Los Angeles City Department

Thomas Guide **Page:** 500 **Grid:** E4

Approvals

FILML.A. CLOSURES	Michael Gonzalez
LOS ANGELES CITY DEPARTMENT OF PUBLIC WORKS	LaMeisha Candler
LOS ANGELES CITY POLICE DEPARTMENT	Gabriel Aleman

Coordinator Note RIDER F RELEASES THE REMAINING LOCATIONS

Parking

Base Camp Location Type : Other Location	10480 Winnetka Ave, Los Angeles, CA, 91311	**Crew Parking** Location Type : Other Location	10480 Winnetka Ave, Los Angeles, CA, 91311

Posting "No Parking" signs SS DINA PL FROM THE CUL DE SAC GOING 300 FEET EAST
Approximate Footage 0 - 300 **Log Number** 259741
Date(s) 10/23/2019 to 10/29/2019 **Time(s)** 07:00 to 19:00

Posting "No Parking" signs SS DINA PL FROM THE CUL DE SAC GOING 300 FEET EAST
Approximate Footage 0 - 300 **Log Number** 259742
Date(s) 11/4/2019 to 11/4/2019 **Time(s)** 07:00 to 19:00

NOT A PERMIT

FilmL.A., Inc.
6255 W Sunset Blvd, 12th Floor
Hollywood, CA 90028
t: (213)977-8600 - f: (213)977-8601
www.filmla.com

Summary Information

Location

Permit Number F00157739-F
Production Company NBCUNIVERSAL MEDIA, LLC A FULL...
Insured Company NBCUNIVERSAL MEDIA, LLC A FULL...
Production Title DIRTY JOHN SEASON 2 EP 204-205

Location Manager Richard DiPatri
Primary Phone Office - 818-733-3124
Secondary Phone Mobile - 323-854-6934

Posting "No Parking" signs B/S DINA PL FROM CUL DE SAC TO STEVEN PL
W/S STEVEN PL FROM HIAWATHA SOUTH TO CUL DE SAC
S/S HIAWATHA ST FROM CORBIN HEADING WEST 450 FEET
Approximate Footage more than 1800 **Log Number** 260391
Date(s) 10/30/2019 to 11/1/2019 **Time(s)** 00:00 to 00:00

Posting "No Parking" signs SS DINA PL FROM THE CUL DE SAC GOING 300 FEET EAST
Approximate Footage 0 - 300 **Log Number** 262587
Date(s) 11/16/2019 to 11/17/2019 **Time(s)** 00:00 to 00:00

Posting "No Parking" signs SS DINA PL FROM THE CUL DE SAC GOING 300 FEET EAST
Approximate Footage 0 - 300 **Log Number** 262588
Date(s) 11/19/2019 to 11/19/2019 **Time(s)** 07:00 to 19:00

Posting "No Parking" signs B/S DINA PL FROM CUL DE SAC TO STEVEN PL
W/S STEVEN PL FROM HIAWATHA SOUTH TO CUL DE SAC
S/S HIAWATHA ST FROM CORBIN HEADING WEST 450 FEET
Approximate Footage more than 1800 **Log Number** 262338
Date(s) 11/13/2019 to 11/15/2019 **Time(s)** 00:00 to 00:00

Posting "No Parking" signs B/S DINA PL FROM CUL DE SAC TO STEVEN PL
W/S STEVEN PL FROM HIAWATHA SOUTH TO CUL DE SAC
S/S HIAWATHA ST FROM CORBIN HEADING WEST 450 FEET
Approximate Footage more than 1800 **Log Number** 262589
Date(s) 11/18/2019 to 11/18/2019 **Time(s)** 00:00 to 00:00

Posting "No Parking" signs SS DINA PL FROM THE CUL DE SAC GOING 300 FEET EAST
Approximate Footage 0 - 300 **Log Number** 262339
Date(s) 11/12/2019 to 11/12/2019 **Time(s)** 07:00 to 19:00

Lane / Full Closure N/S CURB LANE AND BIKE LANE CLOSURE: DEVONSHIRE ST., OAKDALE AVE. - GOING EAST 600FT.
Approximate Footage 0 - 300
Date(s) 11/13/2019 to 11/15/2019 **Time(s)** 00:00 to 00:00

Lane / Full Closure N/S CURB LANE AND BIKE LANE CLOSURE: DEVONSHIRE ST., OAKDALE AVE. - GOING EAST 600FT.
Approximate Footage 0 - 300
Date(s) 11/18/2019 to 11/18/2019 **Time(s)** 00:00 to 00:00

NOT A PERMIT

FilmL.A., Inc.
6255 W Sunset Blvd, 12th Floor
Hollywood, CA 90028
t: (213)977-8600 - f: (213)977-8601
www.filmla.com

Summary Information — Location

Permit Number F00157739-F
Production Company NBCUNIVERSAL MEDIA, LLC A FULL...
Insured Company NBCUNIVERSAL MEDIA, LLC A FULL...
Production Title DIRTY JOHN SEASON 2 EP 204-205

Location Manager Richard DiPatri
Primary Phone Office - 818-733-3124
Secondary Phone Mobile - 323-854-6934

Location Address 10866 Wimer Country Rd, Los Angeles, CA, 91040
Location Type Private Residence
Prep Dates 11/11/2019 - 11/11/2019 07:00 - 19:00 1 day
Film Dates 11/12/2019 - 11/12/2019 07:00 - 22:00 1 day
Strike Dates 11/13/2019 - 11/13/2019 07:00 - 19:00
Open or Closed to the Public Closed

Generic Conditions
THE CONSUMPTION OF ALCOHOLIC BEVERAGES AND THE USE OF DRUGS, INCLUDING MARIJUANA, ON LOCATION BY ANY CAST, CREW, OR INVITED GUESTS IS STRICTLY PROHIBITED.
*Certain service and personnel fees required by jurisdictional agencies are not collected by FilmL.A. Any such fees must be paid directly to the appropriate agency, and a separate invoice will be provided to the permittee.
*LAFD UFSO: Company must contact FilmL.A. for extension of the Uniformed Fire Safety Officers' hours. During normal business hours, UFSO must also inform the LAFD Film desk of the extension.
All closures impacting sidewalks must be implemented per WATCH manual, CA MUTCD TA-28 & TA-29
Equipment staging and vehicles may park on one side of the street only.
Must Maintain 5' Clearance on Sidewalks/Walkways
Must maintain local/emergency access
No cast or crew parking on area streets
No interference with merchant activity.
Number of uniformed officers listed on the permit is a minimum requirement. Permittee remains responsible for deploying a sufficient number of uniformed officers to provide traffic and crowd control to ensure the safety of the film crew and the public.
Traffic control must be done in accordance w/MUTCD
Traffic Officers Required

Please see attached document U29402.pdf

Equipment on Location

Type	Quantity
5 or 10 ton trucks	4
Cast/Crew vehicles	110
Cube Trucks	2
Generator	1
Honey Wagons	1
Motor Homes	1
Picture vehicles	5
Portable restrooms	2
Semi Trucks	2

Personnel on Location

Type	Quantity
Cast	5
Crew	65
LA City UFSO assigned	46190
Off-Duty/Retired LAPD Officer(s)	2

NOT A PERMIT

FilmL.A., Inc.
6255 W Sunset Blvd, 12th Floor
Hollywood, CA 90028
t: (213)977-8600 - f: (213)977-8601
www.filmla.com

Summary Information — Location

Permit Number F00157739-F
Production Company NBCUNIVERSAL MEDIA, LLC A FULL...
Insured Company NBCUNIVERSAL MEDIA, LLC A FULL...
Production Title DIRTY JOHN SEASON 2 EP 204-205

Location Manager Richard DiPatri
Primary Phone Office - 818-733-3124
Secondary Phone Mobile - 323-854-6934

Stakebed Trucks	3
Trailers	2
Vans	4

Filming Activities Atmospheric smoke effects (water based); Equipment on property; Equipment on sidewalk, in curb lane & across street; Interior and exterior dialogue; Intermittent pedestrian control; Intermittent traffic control - 2 minutes standard; Talent Smoking ; FOR NOTIFICATIONS: STEVE LEE 310-303-4468; Working Fireplace ;

Special Effects: F/X Permit # U29402

Type	No. Times Per Day	No. Takes Per Take
Fire Bars	15 - 20	15 - 20

Description of F/X Scene: SIMULATING A SNOW CABIN SCENE RIGGING AN EXISTING FIREPLACE USING AN "H" SHAPED FIRE BAR, FAKE TYPE CERAMIC LOGS. WILL ALSO USE 10 OR LESS CANDLES IN SAFE AREAS OF THE LIVING ROOM ONLY, BURNER ON AN EXISTING NATURAL GAS STOVE TO HEAT A TEA KETTLE IN ONE SCENE.

- NATURAL GAS
- (1) 10-GALLON PROPANE TANK
- (10) CANDLES
- (1) 2" U-SHAPED FIREBAR

Jurisdiction **Political:** Los Angeles City - Council District 07 **Police:** Los Angeles Police **Fire:** Los Angeles City Department

Thomas Guide **Page:** 503 **Grid:** A4

Approvals

LOS ANGELES CITY POLICE DEPARTMENT	Melissa Hernandez
LOS ANGELES CITY FIRE DEPARTMENT - FILM UNIT	Donyelle Glover

Coordinator Note UFSO REQUIRED:
11/12; 0700-1300

Parking

Base Camp		**Crew Parking**	
Location Type :	UNIVERSAL STUDIOS / CITY WALK	Location Type :	UNIVERSAL STUDIOS / CITY WALK
Other Location	100 Universal City Plaza, Los Angeles, CA, 91608	Other Location	100 Universal City Plaza, Los Angeles, CA, 91608

Posting "No Parking" signs SS WICKS ST FROM HELEN TO JENETTA WAY
E/S HELEN FROM WIMER COUNTRY RD GOING NORTH 150 FEET

Approximate Footage 601 - 900 **Log Number** 261080

Date(s) 11/11/2019 to 11/11/2019 **Time(s)** 07:00 to 22:00

Posting "No Parking" signs SS WICKS ST FROM HELEN TO JENETTA
E/S HELEN FROM WIMER COUNTRY RD GOING N 150 FEET

Approximate Footage 601 - 900 **Log Number** 261082

Date(s) 11/12/2019 to 11/12/2019 **Time(s)** 07:00 to 22:00

Posting "No Parking" signs SS WICKS ST FROM HELEN TO JENETTA
E/S HELEN FROM WIMER COUNTRY RD GOING N 150 FEET

Approximate Footage 601 - 900 **Log Number** 261083

NOT A PERMIT

FilmL.A., Inc.
6255 W Sunset Blvd, 12th Floor
Hollywood, CA 90028
t: (213)977-8600 - f: (213)977-8601
www.filmla.com

Summary Information — Location

Permit Number	F00157739-F	**Location Manager**	Richard DiPatri
Production Company	NBCUNIVERSAL MEDIA, LLC A FULL...	Primary Phone	Office - 818-733-3124
Insured Company	NBCUNIVERSAL MEDIA, LLC A FULL...	Secondary Phone	Mobile - 323-854-6934
Production Title	DIRTY JOHN SEASON 2 EP 204-205		

Date(s) 11/13/2019 to 11/13/2019 **Time(s)** 07:00 to 22:00

NOT A PERMIT

F-315-U

LOS ANGELES FIRE DEPARTMENT

Permit #F00157739-F

Permit No: 29330

Date Issue 0/28/2019

SPECIAL PERMIT TO USE SPECIAL EFFECTS

State Lic No 1120.06

Name:	BELLISSIMO, THOMAS L.	Address:	15770 SANDYOAK LN			Phone:	(213) 200-9941
Company:	BELLISSIMO=BELARDINELLI EFFECT	City:	SANTA CLARITA			Mobile:	
Email:	effectstom@yahoo.com	State:	CA	Zip:	91387	Fax:	(661) 252-0111

2nd Operator: 3475.08 TRISTAN BELLISIMO

Production Title: DIRTY JOHN 2 Production Company: NBC UNIVERSAL

Location: 19854 DINA PL.

PERMISSION IS HEREBY GRANTED TO SIMULATE:

SIMULATE A PILE [3'W X 5'L X 18" HIGH] PILE OF CLOTHES ON FIRE IN CLEARED SECTION OF BACKYARD. I HAVE A STEEL TUBE MOUND BUILT WITH TWO FIRE BARS INSIDE TO SIMULATE THE FIRE. THE CLOTHES MOUND IS COTTON CLOTHES TREATED WITH C-199 AND PIECES OF FIRE CLOTH. NO CLOTHES WILL ACTUALLY BE ON FIRE.

USING THE FOLLOWING SPECIAL EFFECTS MATERIAL:

1-10 GAL PROPANE TANK

UNDER THE FOLLOWING CONDITIONS:

UNDER THE DIRECT SUPERVISION OF BELLISSIMO, THOMAS L., 1120.06 AND SPOT CHECK FOR EFFECTS ONLY 157739

ADDITIONAL TERMS AND CONDITIONS

992.6 HSC RESPONSIBILITY. The Company representative shall provide to the authority having jurisdiction the name and license number of the special effects operator who shall have the authority, responsibility and be in charge of handling all Special Effects Material. The company representative shall also allocate sufficient time to the Special Effects Pyrotechnic Operator to prepare for the transportation, parking, storing, securing daily, discharging, disposing of, or otherwise handling of fireworks, pyrotechnic devices, or materials in a sane manner. Upon completion of firing, no unauthorized person shall be permitted access to the firing area until the licensed pyrotechnic operator has determined the area to be safe and secure.

NOTICE: The permittee and production company shall be advised that this permit in no way removes or modifies their responsibility to comply with any other applicable laws or ordinances, including those relating to excessive noise.

57.105.8 THE CHIEF SHALL HAVE THE POWER TO REVOKE OR SUSPEND ANY SPECIAL PERMIT UPON VIOLATION OF THE TERMS AND CONDITIONS IN ACCORDANCE WITH PROVISIONS OF SECTION 57.105.5 OF THE LOS ANGELES MUNICIPAL CODE.

SUBJECT TO FIELD INSPECTION NO DEVIATION WITHOUT WRITTEN PERMISSION

TEMPORARY FROM

11/1/2019 TO

Fire Chief
By: OWENS
Phone: 213 978-3670

lafd:rev 2/2017

NOT A PERMIT

Permit #F00157739-F

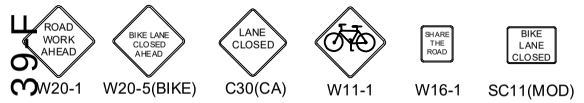

W20-1 W20-5(BIKE) C30(CA) W11-1 W16-1 SC11(MOD)

Ⓢ TRAFFIC SIGNAL
TRAFFIC CONE
TYPE I W/ SIGN
HIGH LEVEL WARNING DEVICE

ALL TRAFFIC CONTROL WILL BE INSTALLED TO MEET OR EXCEED THE LATEST CA-MUTCD MINIMUM REQUIREMENTS

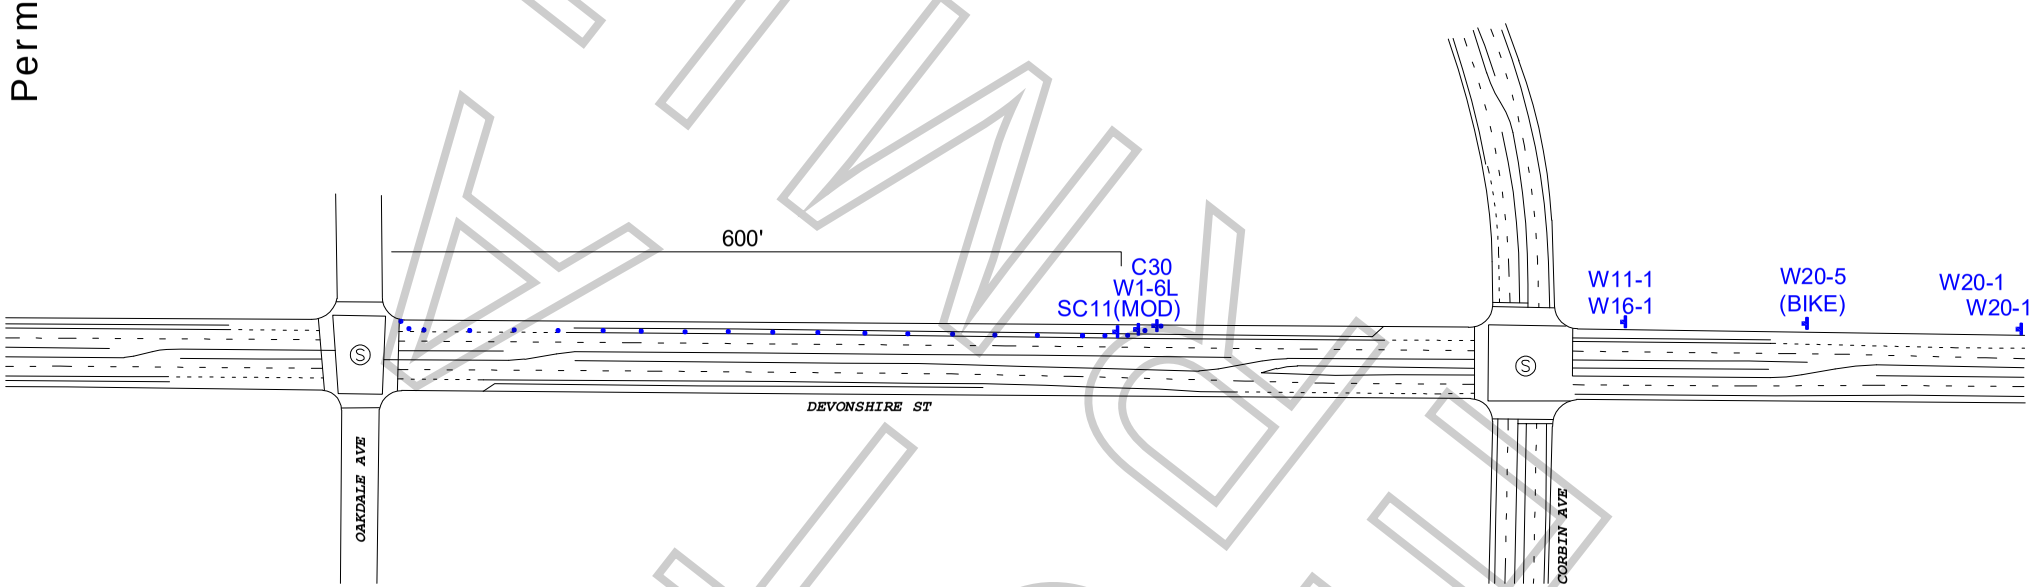

KINKOWN

WORK ZONE TRAFFIC CONTROL PLAN
GENERAL NOTES

1. DATE/TIME: 11-18-19 FROM 00:00 HOURS TO 00:00 HOURS

2. ALL SIGNING, STRIPING, AND TRAFFIC CONTROL DEVICES SHALL CONFORM TO THE (CURRENT) STATE OF CALIFORNIA DEPARTMENT OF TRANSPORTATION (CALTRANS) STANDARD PLANS AND STANDARD SPECIFICATIONS, CALIFORNIA MUTCD, AND ANY ADDENDUMS THERETO, AND AS SHOWN ON THESE PLANS, SYMBOLS AND ABBREVIATIONS USED ARE SHOWN ON CALTRANS STANDARD PLANS.
3. THERE WILL BE NO INTERFERENCE WITH TRAFFIC SIGNALS OR CROSSWALKS.
4. CONES WILL BE 28" MINIMUM HEIGHT AND HAVE REFLECTORIZED SLEEVES FOR NIGHT WORK.
5. POLICE WILL DIRECT TRAFFIC IF NECESSARY.

TCP FOR: NBC:
"DIRTY JOHN"

LOCATION: N/S CURB & BIKE LANE - DEVONSHIRE ST FROM OAKDALE GOING EAST 600 FT. CHATSWORTH, CALIFORNIA

CONTACT: RICHARD DIPATRI
PH# 323-854-6934
MIKE WEBSTER
OFFICE# 323-579-1173

JCL TRAFFIC SERVICES
(213) 622-9775
C31-CA Lic # 805357

DATE	REVISIONS		
		DRAFTER:	EDGAR J. SOTO
		SCALE:	N.T.S.
		FILM LA:	CODY PENWELL

Permit #F001577390F

W20-1 W20-5(BIKE) C30(CA) W11-1 W16-1 SC11(MOD)

Ⓢ TRAFFIC SIGNAL
TRAFFIC CONE
TYPE I W/ SIGN
HIGH LEVEL WARNING DEVICE

ALL TRAFFIC CONTROL WILL BE INSTALLED TO MEET OR EXCEED THE LATEST CA-MUTCD MINIMUM REQUIREMENTS

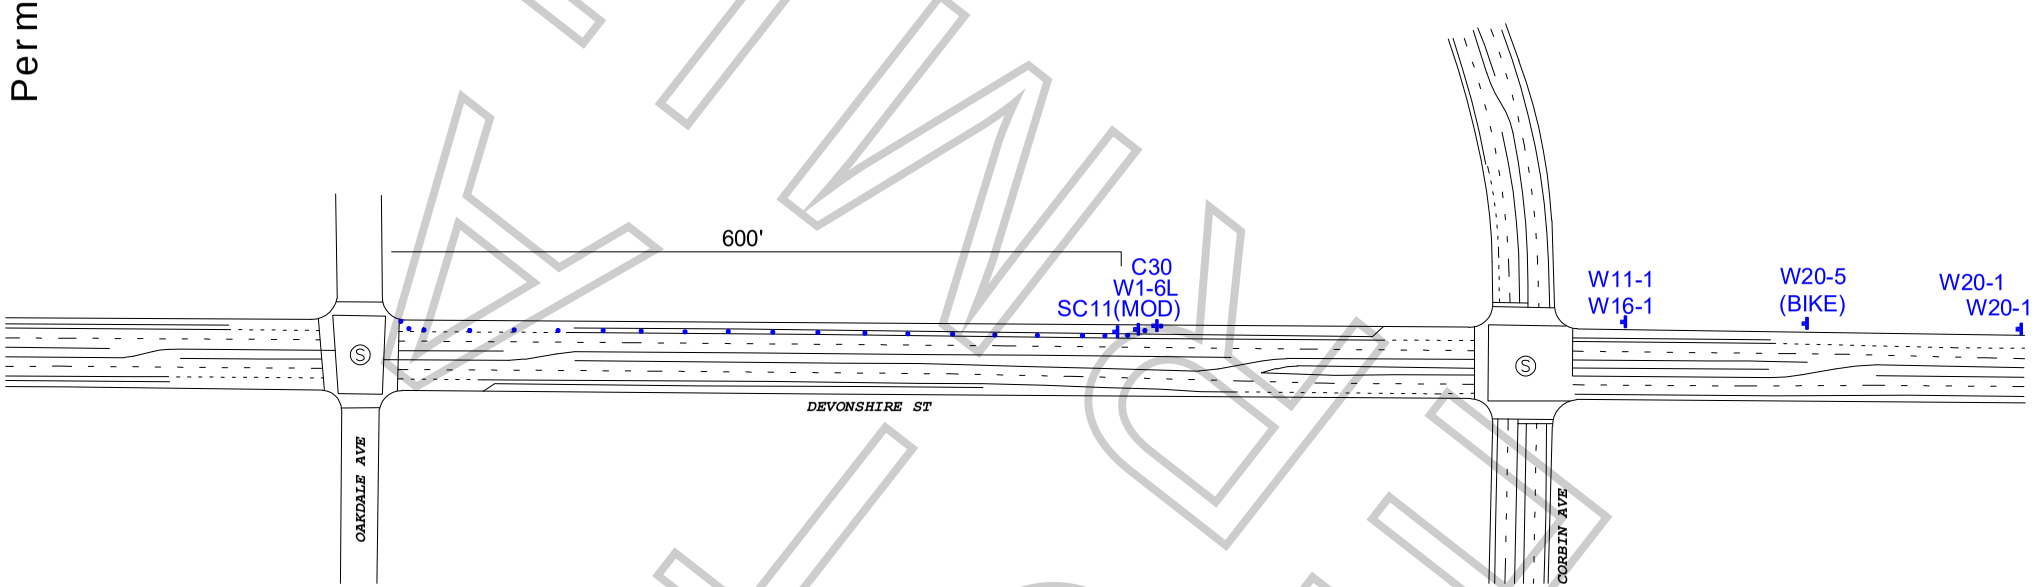

WORK ZONE TRAFFIC CONTROL PLAN
GENERAL NOTES

1. DATE/TIME: 11-13-19 FROM 00:00 HOURS TO 11-15-19 00:00 HOURS

2. ALL SIGNING, STRIPING, AND TRAFFIC CONTROL DEVICES SHALL CONFORM TO THE (CURRENT) STATE OF CALIFORNIA DEPARTMENT OF TRANSPORTATION (CALTRANS) STANDARD PLANS AND STANDARD SPECIFICATIONS, CALIFORNIA MUTCD, AND ANY ADDENDUMS THERETO, AND AS SHOWN ON THESE PLANS, SYMBOLS AND ABBREVIATIONS USED ARE SHOWN ON CALTRANS STANDARD PLANS.
3. THERE WILL BE NO INTERFERENCE WITH TRAFFIC SIGNALS OR CROSSWALKS.
4. CONES WILL BE 28" MINIMUM HEIGHT AND HAVE REFLECTORIZED SLEEVES FOR NIGHT WORK.
5. POLICE WILL DIRECT TRAFFIC IF NECESSARY.

TCP FOR: NBC: "DIRTY JOHN"

LOCATION: N/S CURB & BIKE LANE - DEVONSHIRE ST FROM OAKDALE GOING EAST 600 FT. CHATSWORTH, CALIFORNIA

CONTACT: RICHARD DIPATRI
PH# 323-854-6934
MIKE WEBSTER
OFFICE# 323-579-1173

JCL TRAFFIC SERVICES
(213) 622-9775
C31-CA Lic # 805357

DATE	REVISIONS		
		DRAFTER:	EDGAR J. SOTO
		SCALE:	N.T.S.
		FILM LA:	CODY PENWELL

KINGKONG

F-315-U

LOS ANGELES FIRE DEPARTMENT

Permit #F00157739-F

Permit No: 29402

Date Issue 11/5/2019

SPECIAL PERMIT TO USE SPECIAL EFFECTS

State Lic No 1120.06

Name:	BELLISSIMO, THOMAS L.	Address:	15770 SANDYOAK LN			Phone:	(213) 200-9941
Company:	BELLISSIMO=BELARDINELLI EFFECT	City:	SANTA CLARITA			Mobile:	
Email:	effectstom@yahoo.com	State:	CA	Zip:	91387	Fax:	(661) 252-0111

2nd Operator: 3475.08 TRISTAN BELLISIMO

Production Title: DIRTY JOHN 2 Production Company: NBC / UNIVERSAL

Location: 10866 WIMER COUNTRY RD.

PERMISSION IS HEREBY GRANTED TO SIMULATE:

SIMULATING A SNOW CABIN SCENE RIGGING AN EXISTING FIREPLACE USING A "H" SHAPED FIREBAR, FAKE TYPE CERAMIC LOGS. WILL ALSO USE 10 OR LESS CANDLES IN SAFE AREAS OF THE LIVING ROOM ONLY, BURNER ON A EXISTING NATURAL GAS STOVE TO HEAT A TEA KETTLE IN ONE SCENE.

USING THE FOLLOWING SPECIAL EFFECTS MATERIAL:

NATURAL GAS
1 - 10 GALLLON PROPANE TANK
10 - CANDLES
1 - 2' U SHAPED FIREBAR.

UNDER THE FOLLOWING CONDITIONS:

UNDER THE DIRECT SUPERVISION OF BELLISSIMO, THOMAS L., 1120.06 AND SPOT CHECK, FILMLA PERMIT# 157739, GENERAL PRECAUTIONS AGAINST FIRE/INJURY, 2 - C02 & 1 - H20 FIRE EXT.

ADDITIONAL TERMS AND CONDITIONS

992.6 HSC RESPONSIBILITY. The Company representative shall provide to the authority having jurisdiction the name and license number of the special effects operator who shall have the authority, responsibility and be in charge of handling all Special Effects Material. The company representative shall also allocate sufficient time to the Special Effects Pyrotechnic Operator to prepare for the transportation, parking, storing, securing daily, discharging, disposing of, or otherwise handling of fireworks, pyrotechnic devices, or materials in a sane manner. Upon completion of firing, no unauthorized person shall be permitted access to the firing area until the licensed pyrotechnic operator has determined the area to be safe and secure.

NOTICE: The permittee and production company shall be advised that this permit in no way removes or modifies their responsibility to comply with any other applicable laws or ordinances, including those relating to excessive noise.

57.105.8 THE CHIEF SHALL HAVE THE POWER TO REVOKE OR SUSPEND ANY SPECIAL PERMIT UPON VIOLATION OF THE TERMS AND CONDITIONS IN ACCORDANCE WITH PROVISIONS OF SECTION 57.105.5 OF THE LOS ANGELES MUNICIPAL CODE.

SUBJECT TO FIELD INSPECTION NO DEVIATION WITHOUT WRITTEN PERMISSION

TEMPORARY FROM

11/12/2019 TO

Fire Chief
By: ANDERSON
Phone: 213 978-3670

NOT A PERMIT